
LANDGATE COPY OF ORIGINAL NOT TO SCALE 18/11/2025 10:32 AM Request number: 69050410
www.landgate.wa.gov.au

| VER | AMENDMENT | AUTHORISED BY | DATE |
|---|---|---|---|
| 2 | WAPC File Number Amended - Section 146 P & D Act | I.J. MacKay | 4/3/11 |

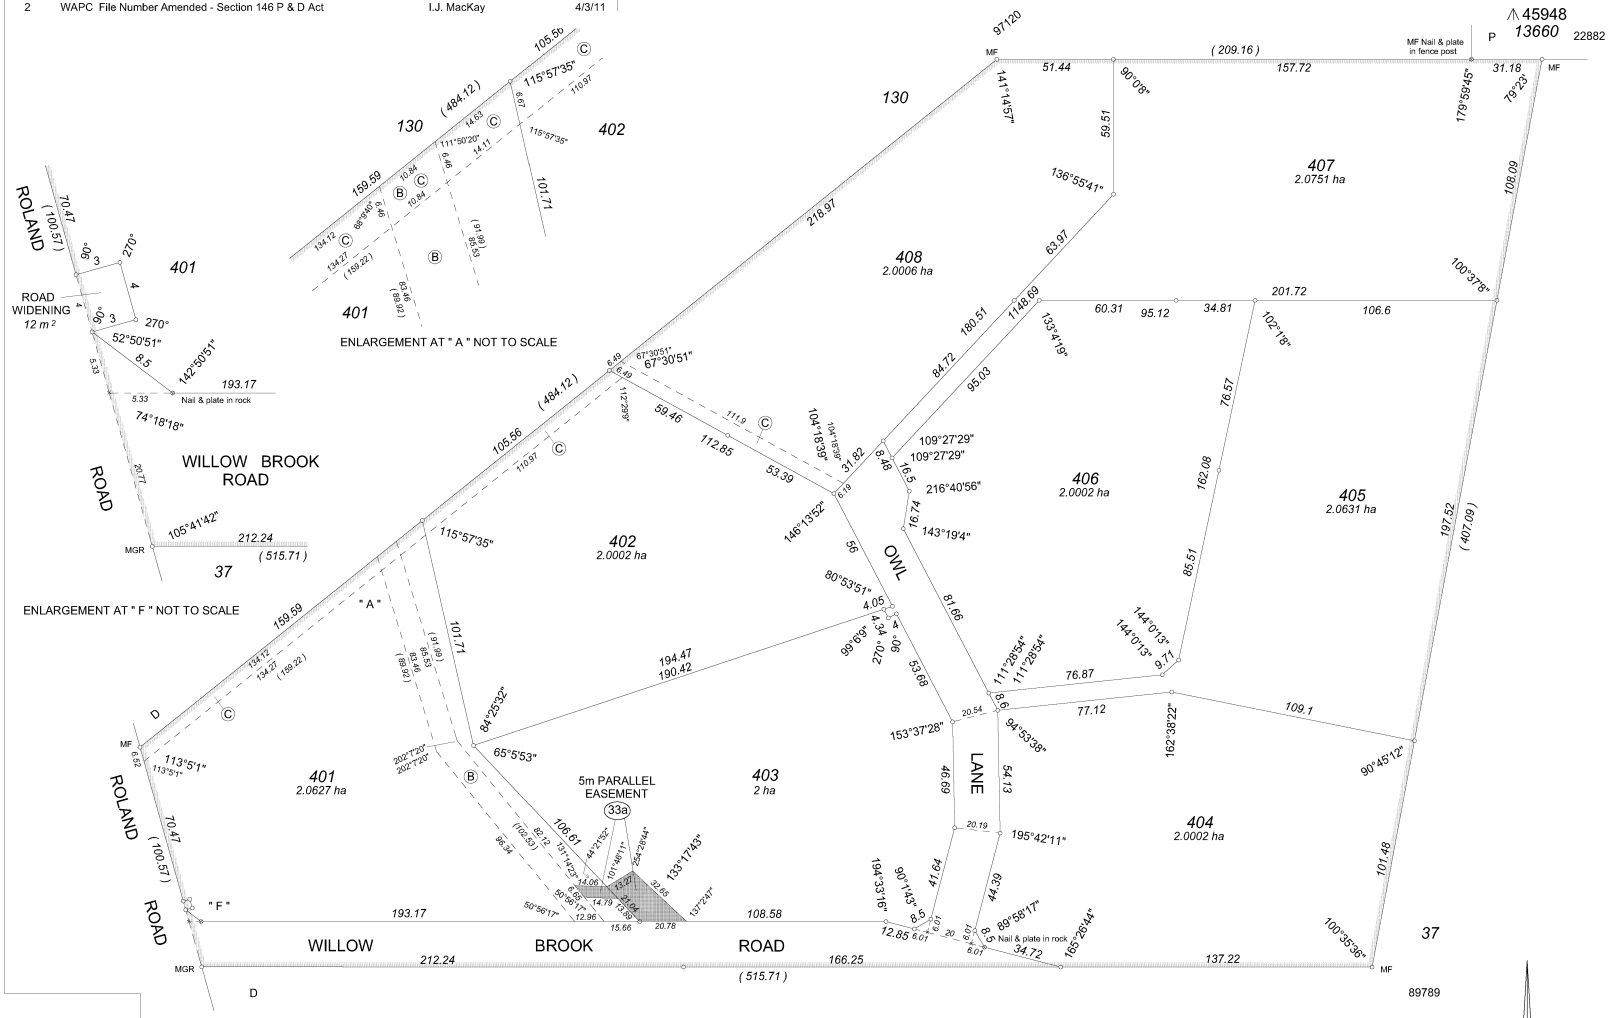


HELD BY LANDGATE IN DIGITAL FORM ONLY.

## INTERESTS & NOTIFICATIONS

| SUBJECT | PURPOSE | STATUTORY REFERENCE | ORIGIN | LAND BURDENED | BENEFIT TO | COMMENTS |
|---|---|---|---|---|---|---|
| Ⓑ | EASEMENT | | DOC A572472 | LOT 401 | SHIRE OF SWAN | DRAINAGE |
| 33a | EASEMENT ( DRAINAGE ) | SEC 167 OF THE P & D ACT REG 33(a) | THIS PLAN | LOTS 401 & 403 | CITY OF SWAN | |
| Ⓒ | EASEMENT | | DOC L587660 | LOTS 401 , 402 & 408 | CITY OF SWAN | FIRE ESCAPES |
| | NOTIFICATION | SEC 70A OF THE TLA | DOC L587659 | LOTS 401 - 408 | | CITY OF SWAN |
| | NOTIFICATION | SEC 70A OF THE TLA | DOC L587659 | LOTS 401 - 408 | | WATER |

WILSON & MACKAY
LICENSED SURVEYORS
116 COPLEY ROAD
UPPER SWAN , W.A., 6069 .
PH - (08) 92964162
FAX - (08) 92964642

TYPE FREEHOLD
PURPOSE SUBDIVISION

PLAN OF

# LOTS 401 - 408 ( INCL ) ROADS , ROAD WIDENING AND EASEMENTS

SSA YES / NO

DISTRICT SWAN
TOWNSITE
FILE
LOCAL AUTHORITY CITY OF SWAN
LOCALITY GIDGEGANNUP

| FORMER TENURE | ON |
|---|---|
| LOT 8 ON D44052 C/T 2070 - 118 | INDEX BG34 (10) 6.8 |

SCALE: 1 : 1500 at A2
ALL DISTANCE ARE IN METRES
0 50

FIELD BOOK 100776

SURVEYOR'S CERTIFICATE - Reg 54
I, I . MACKAY
hereby certify that this plan is accurate and is a correct representation of the -
(a) * survey; and / or
(b) * calculations from measurements ,
( * delete if inapplicable )
undertaken for the purposes of this plan and that it complies with the relevant written law(s) in relation to which it is lodged.
Licensed Surveyor Date

SURVEYOR'S CERTIFICATE - Compiled
I,
hereby certify that this compiled plan
(a) is a correct and accurate representation of the survey(s) of subject land ; and
(b) is in accordance with the relevant law in in relation to which it is lodged
Licensed Surveyor Date

APPROVED BY
WESTERN AUSTRALIAN PLANNING COMMISSION
FILE 141417
09-Mar-2011
DELEGATED UNDER S.16 OF THE P & D ACT 2005
DATE

LODGED
DATE 13-Jan-09
FEE PAID $629.00
ASSESS No. 4717595

TYPE OF VALIDATION
FULL AUDIT
LEGAL COMPONENT T.Goodman
DOCKET 01732-05/12
CERTIFIED CORRECT 04-Mar-2011
I.S.C.
F.S.C.

IN ORDER FOR DEALINGS
SUBJECT TO
Sections 167, 168(1), 168(2) & 168(3)
P & D Act & Section 70A T L A
10-Mar-2011
FOR INSPECTOR OF PLANS & SURVEYS AUTHORIZED LAND OFFICER DATE

APPROVED
28-Mar-2011
INSPECTOR OF PLANS & SURVEYS AUTHORIZED LAND OFFICER DATE

Department of Land Information

DEPOSITED PLAN
52905

SHEET 1 OF 1
VERSION 2